


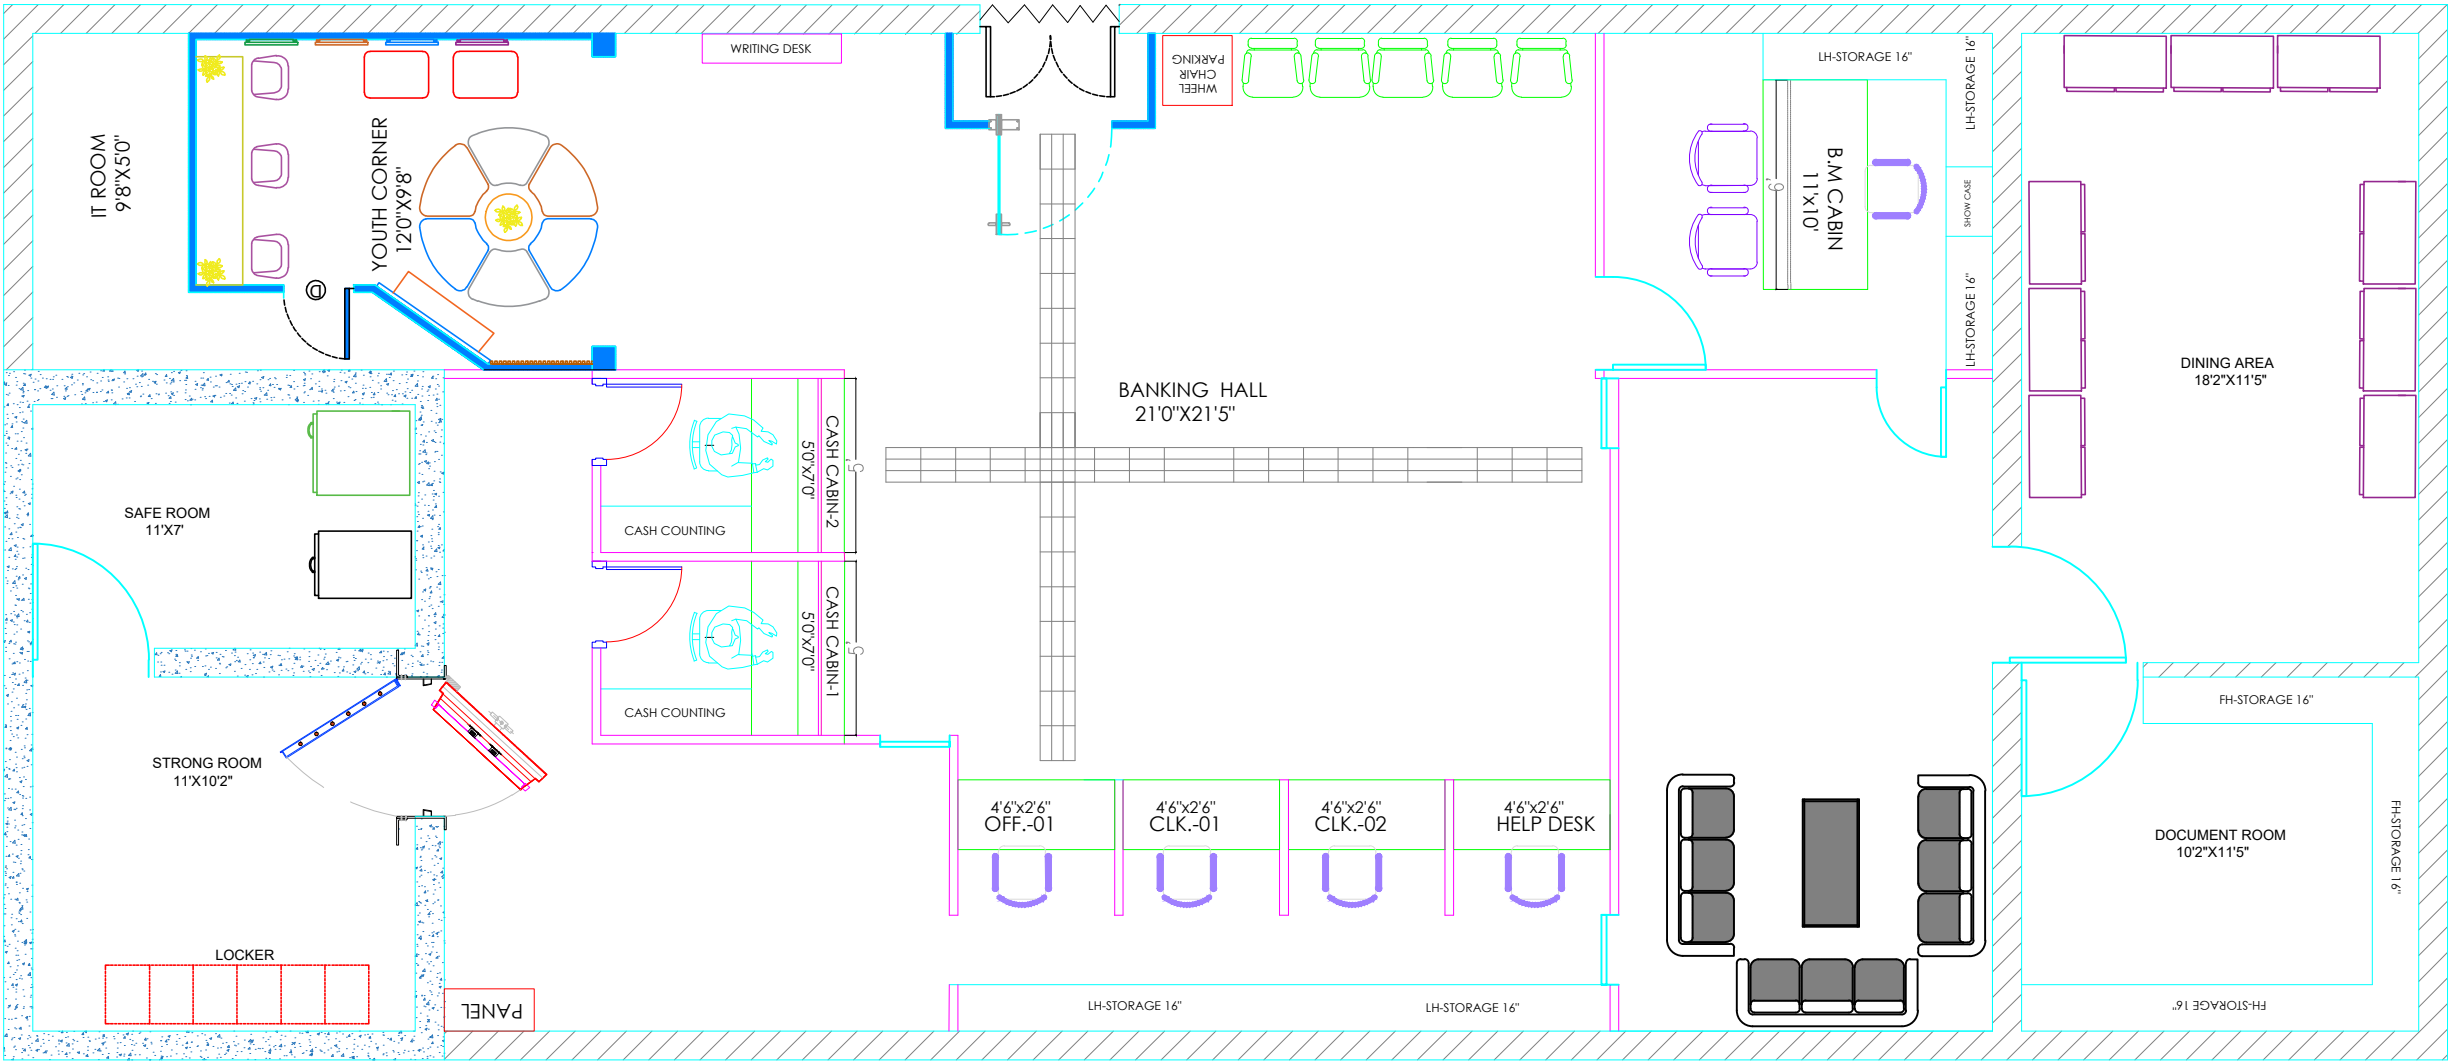

Project:

Proposed Renovation Plan-BIT Meshra,Ranchi.

Client:

UCO BANK

Project Code: KD26/2652/RNC

Written Dimension on these documents shall take precedence over all scaled dimensions, contractors are to be verify & be responsible for all dimension setbacks and conditions at the job site.Architects / Designer shall be notified of any variations in dimension, setbacks and or condition before said construction is authorized. All dimension are in feet unless mentioned otherwise.

General Note:

1.All Dimension in Feet.
2.Use M20 concrete.
3.Use of vibration is mandatory.
4.Clear cover to Beam 25mm & for slab 15mm.
5.Compression overlap 45D & tension overlap 60D.
6.Clear Cover main reinforcement & column should be 40mm.
7.Not more then half the column steel lapped at level.
8.The depth of excavation level & hard soil having SBC 250 KN/SQM or as depth to 1.20m to 1.5m
9.Use steel props & steel support along with testified coat plywood shuttering & foam work.
10.Center line dimension to be verified by the Engineer before lay outting of the column/Slab.

Details:

Gate (G)	4'0" X 7'0"	GRL	8'6"
Door (D)	3'0" X 7'0"	GRFL	9'0"
Door (D1)	2'6" X 7'0"	G1RL	8'0"
WINDOW (W)	4'0" X 4'0"	G1RFL	8'6"
WINDOW (W1)	1'6" X 2'0"	Trad	250mm
PL	0'6"	Riser	150mm

Set Back Details

North	0'0"	South	10'0"
East	50'0"	west	5'0"

Direction

Architects

 KRISHNAN DESIGN

ISO 9001-2015 COMPANY

Bidhu Bhusan Sarkar Road, Barmasia
Deoghar-814112, Jharkhand (India)

AUTHORIZED SIGN & SEAL

The Drawing and written material herein constitute original work of KRISHNAN DESIGN as intellectual property & instruments of service are subject to copy write and may not be reproduced,distributed published or used in any way without the express written consent of the KRISHNAN DESIGN PVT LTD.

Date	:	10.10.2026
Scale	:	NTS
Location	:	At Ground Floor
Buildup Area	:	1900 sqft
Carpet Area	:	2100 sqft
Drawing No	:	KD26/2652/RNC
Drawn By	:	P.Kumari
Checked By	:	Er.Pravin Kumar
Approved By	:	Er.O.Krishna
Sheet Title	:	Renovation Plan
Sheet No	:	02