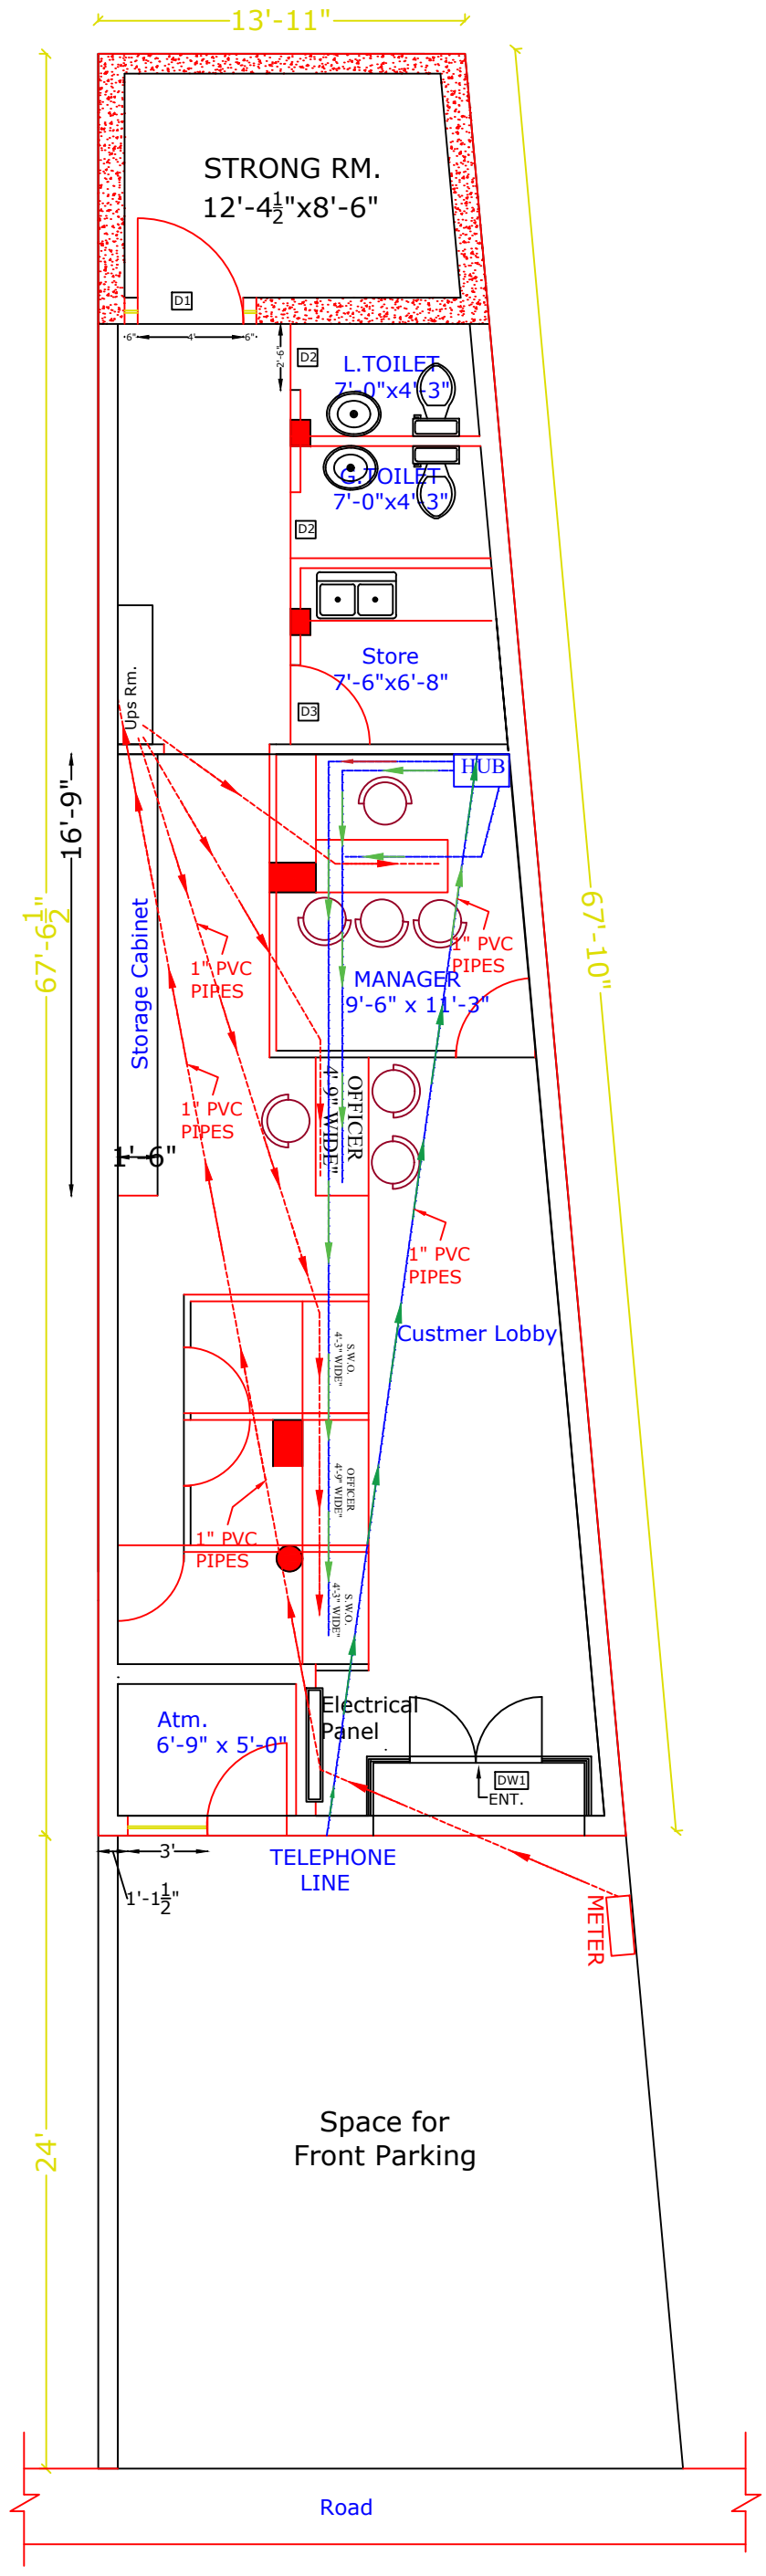

All PVC Pipe OF 1"

UCO BANK	Total Area 1145 Sqft.	MITTAL & ASSOCIATES 111, B.S.F. COLONY, NEAR H.M.V. COLLEGE, JALANDHAR CITY MOB.- 98 140 89421
Katra BRANCH	Carpet Area 1045 Sqft.	
Pvc Pipe Plan	date.23 .02 . 2022	